



# WILLIAMS-SMITH RESIDENCE


164 Rosetta Road  
Raumati  
KAPITI COAST

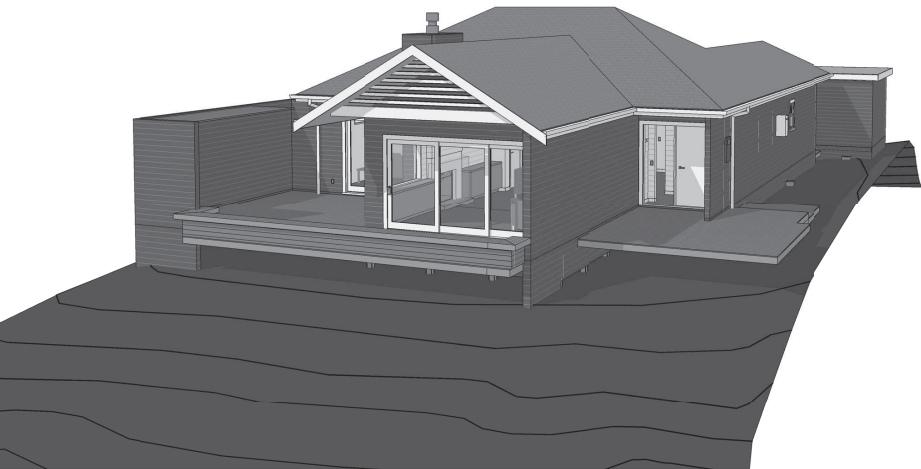

3D View - Proposed  
SCALE

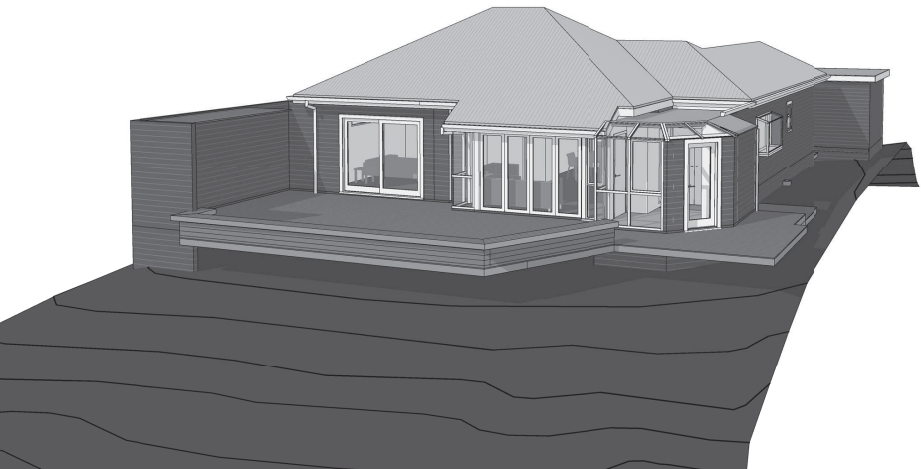

3D View - Existing  
SCALE

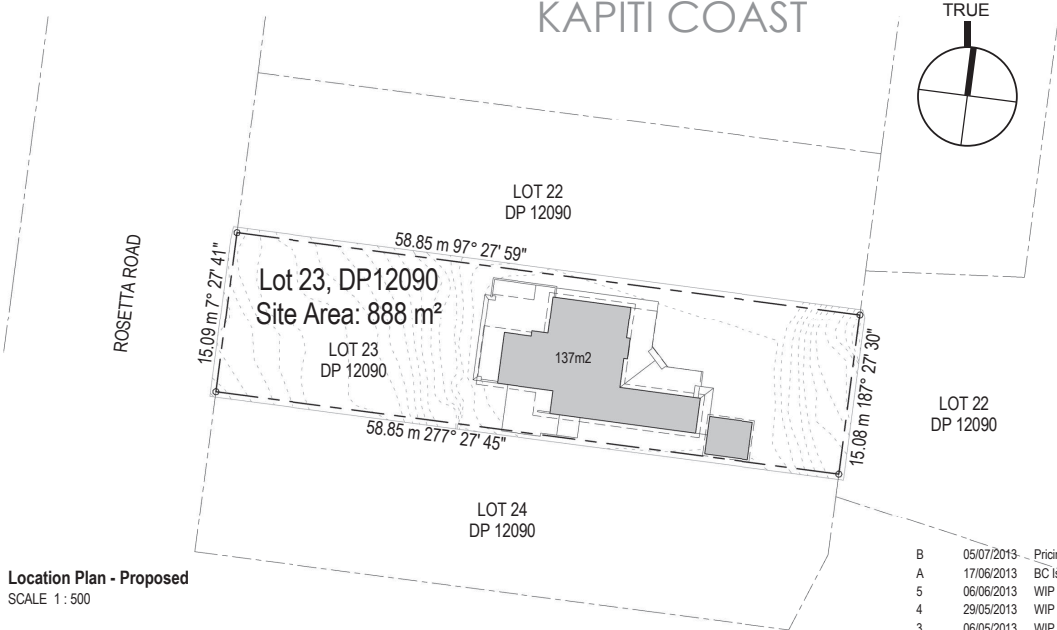

Location Plan - Proposed  
SCALE 1 : 500

| DRAWING SCHEDULE - ARCHITECTURAL - Construction |                                          |                  |
|-------------------------------------------------|------------------------------------------|------------------|
| Sheet Number                                    | Sheet Name                               | Current Revision |
| A000                                            | Coversheet & Locality                    | B                |
| A001                                            | Site Plans - Existing & Proposed         | B                |
| A101                                            | Plans - Existing                         | B                |
| A102                                            | Plans - Existing/Demolition              | B                |
| A103                                            | Plans - Proposed Reference & Dim Framing | B                |
| A104                                            | Plans - Foundation & Plumbing            | B                |
| A105                                            | Plans - Roof Framing Plan                | B                |
| A106                                            | Plans - Roof Plan                        | B                |
| A107                                            | Plans - Proposed Reflected Ceiling       | B                |
| A108                                            | Plans - Proposed Electrical              | B                |
| A109                                            | Plans - Proposed Lighting                | A                |
| A201                                            | Elevations - Existing/Demo               | B                |

| DRAWING SCHEDULE - ARCHITECTURAL - Construction |                        |                  |
|-------------------------------------------------|------------------------|------------------|
| Sheet Number                                    | Sheet Name             | Current Revision |
| A202                                            | Elevations - Proposed  | B                |
| A301                                            | Sections A-A & B-B     | B                |
| A302                                            | Sections C-C           | B                |
| A401                                            | Window & Door Schedule | B                |
| A501                                            | Window & Door Details  | B                |
| A502                                            | Door Details           | B                |
| A503                                            | Cladding Details       | B                |
| A504                                            | Cladding Details       | B                |
| A505                                            | Cladding Details       | B                |
| A601                                            | Locality Plans         | A                |
| A602                                            | Internal Elevations    | A                |
| A603                                            | Internal Elevations    | A                |
| A604                                            | Internal Elevations    | A                |
| A605                                            | Internal Elevations    | A                |
| A606                                            | Internal Elevations    | A                |
| A607                                            | Internal Elevations    | A                |

|   |            |                       |
|---|------------|-----------------------|
| B | 05/07/2013 | Pricing Issue         |
| A | 17/06/2013 | BC Issue              |
| 5 | 06/06/2013 | WIP Client Issue      |
| 4 | 29/05/2013 | WIP Issue-Plan Review |
| 3 | 06/05/2013 | WIP Design Meeting    |
| 2 | 24/04/2013 | Struct Issue          |
| 1 | 03/04/2013 | PD Issue 01           |

Rev No: Date: Description:

**SPACE**  
architecture studio  
Ph. (04) 233 9906  
www.spacearchitecture.co.nz

This drawing is copyright © Copies may be taken for this specific project only. Contractor to verify all dimensions on site prior to construction. Do not scale from the drawings. If in doubt, ask.

Job Name:  
**Williams & Smith Alteration**

Site Address:  
164 Rosetta Road  
RAUMATI

Sheet Name:  
Coversheet & Locality

Review: Drawn: Issue Date:  
Approver: SA 05/07/2013

Issue:  
**CONSTRUCTION**

Job No: Sheet No: Rev:

**466 A000 B**